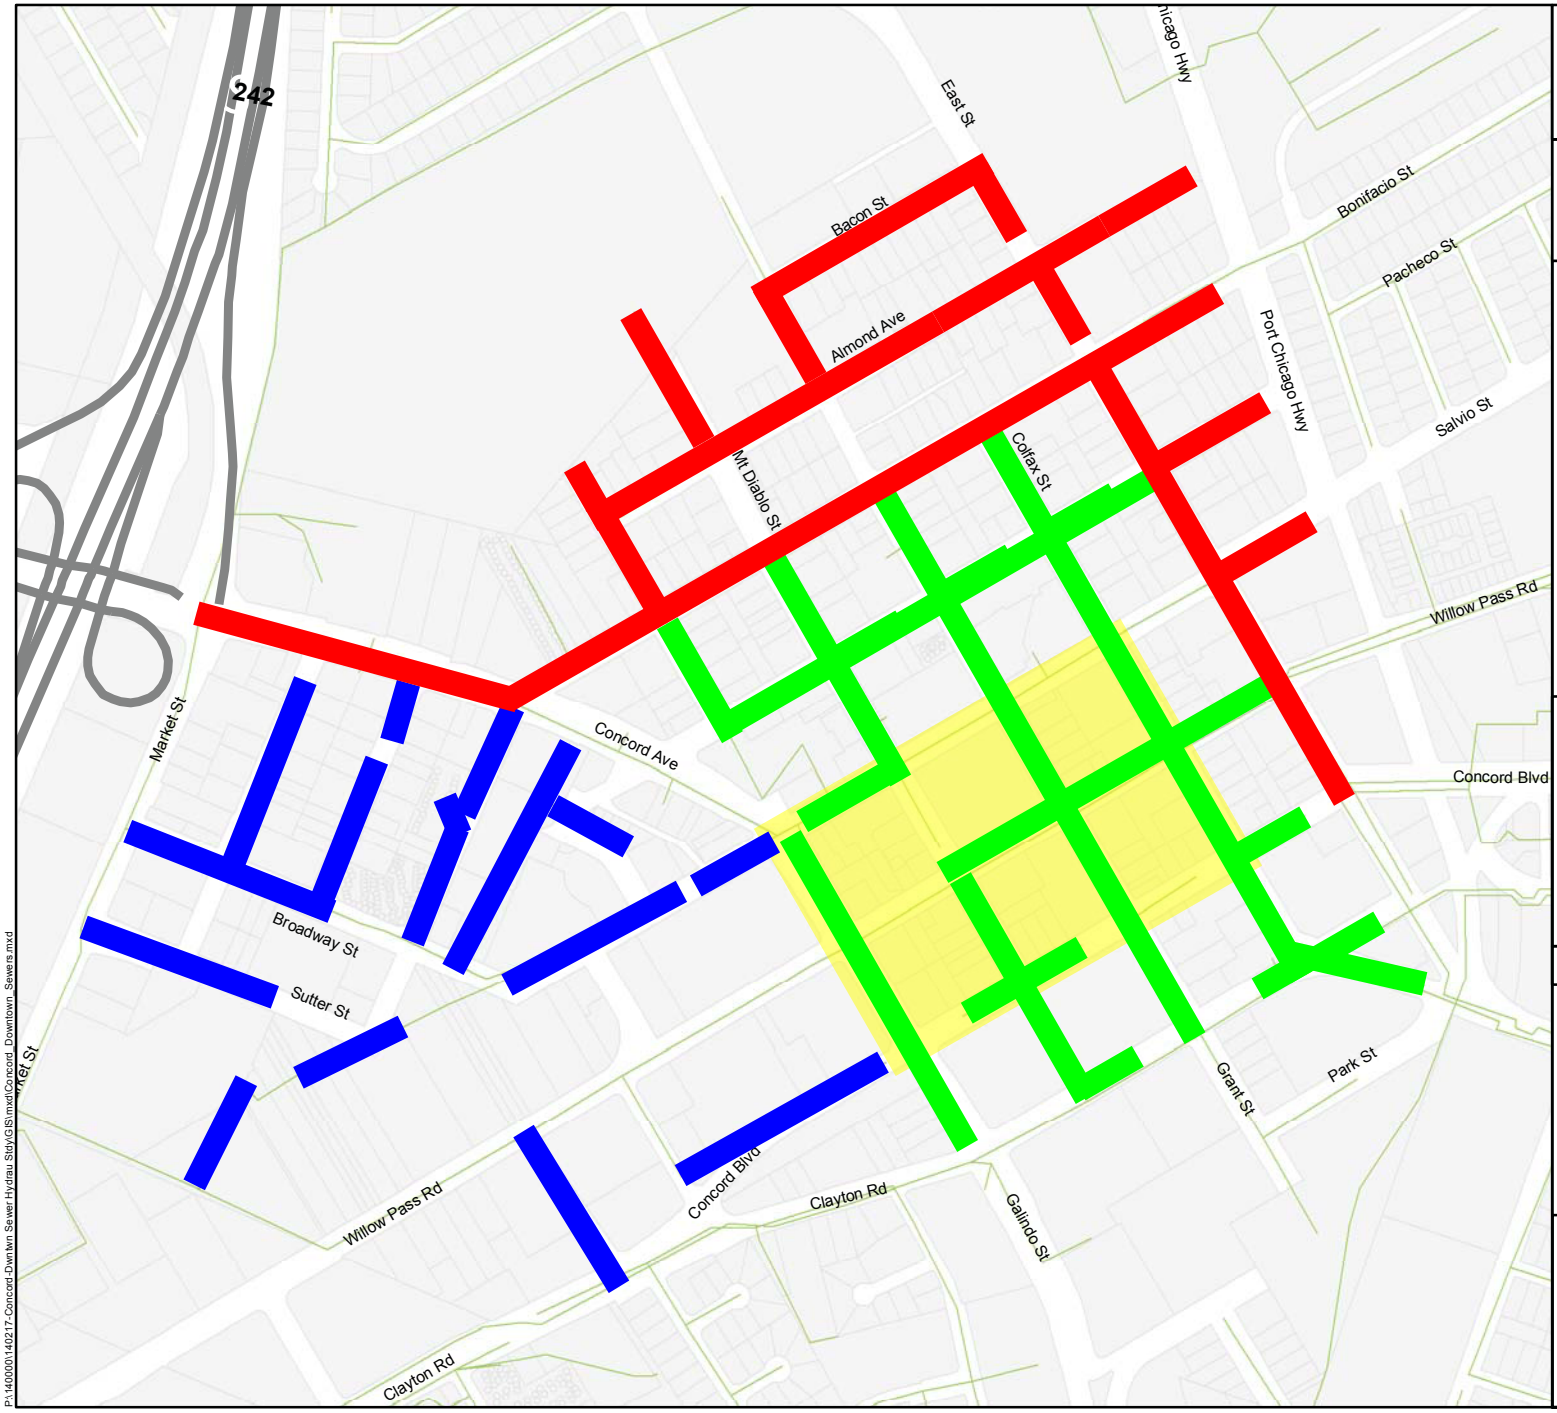

City of Concord

Downtown Sewer and Streetscape Improvements

LEGEND

- Phase 1
- Phase 2
- Phase 3
- Core Downtown Streetscape Improvements Area

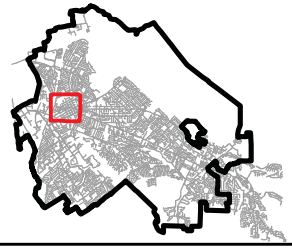

Location Map

0 250 500 1,000

Scale in Feet

Concord

P:\140000\140217-Concord-Dwntwn Sewer Hydrau Study\GIS\mxd\Concord_Downtown_Sewers.mxd