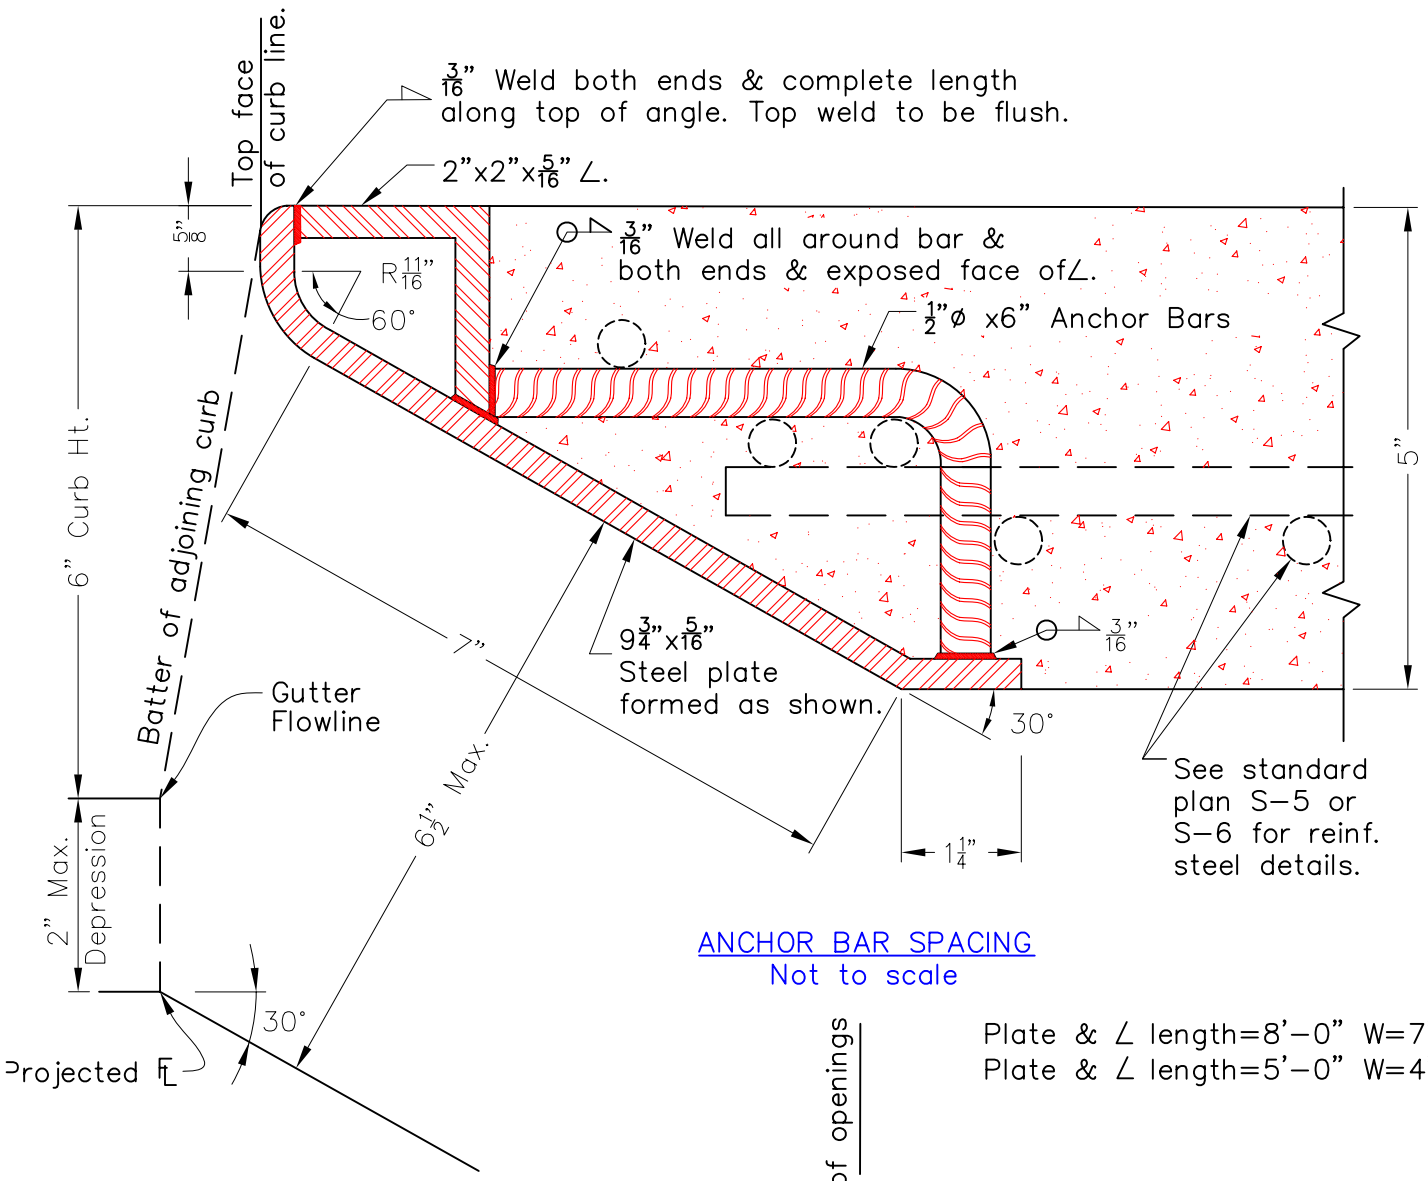

ANCHOR BAR SPACING
Not to scale

Plate & ∠ length=8'-0" W=7'
Plate & ∠ length=5'-0" W=4'

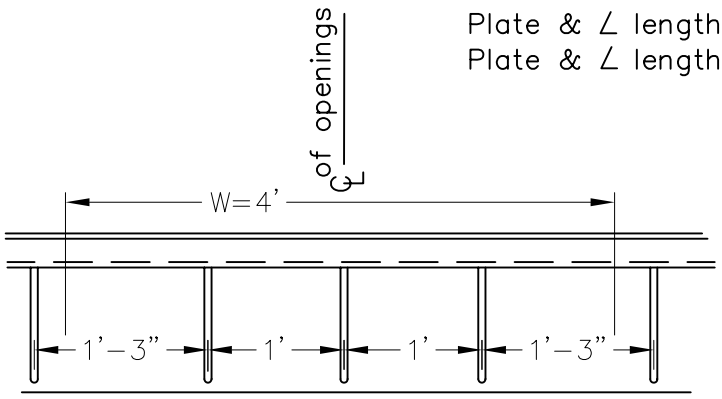

NOTE:

Steel plate ∠, & anchor bars to be assembled as one unit prior to galvanizing.

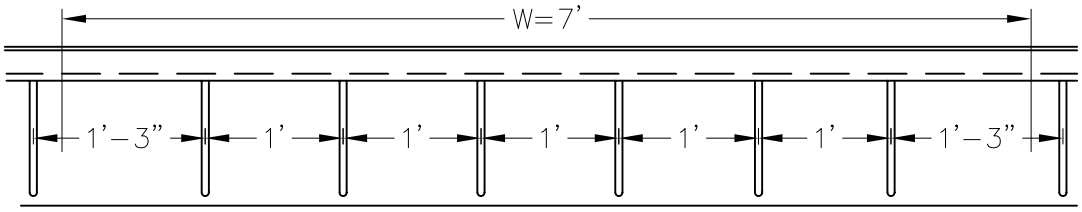

Not to Scale

Concord	City Engineer	01/16/07 Date	NO	BY	DATE	REVISION	SHEET 1 of 1	CATCH BASIN INLET & STEEL DETAILS	S-7